

NORTHSIDE CHRUCH

4500 NW POWERS AVENUE
ALBANY, OREGON

DRAWINGS FOR:

NORTHSIDE CHRISTIAN CHURCH
250 BROADALBIN STREET SW SUITE 110
ALBANY, OREGON 97321


LANDSCAPE ARCHITECT:

LAURUS DESIGNS, LLC
LAURA ANTONSON, RLA, ASLA
1012 PINE STREET
SILVERTON, OREGON 97381
503 . 784 . 6494
LAURA@LAURUSDESIGNS.COM

SHEET INDEX:


- LO.0 COVER SHEET
- L1.1 OVERALL SITE LAYOUT
- L1.2 PRELIMINARY PLANTING PLAN
- L1.3 PRELIMINARY PLANTING PLAN
AND PLANT SCHEDULE

VICINITY MAP:

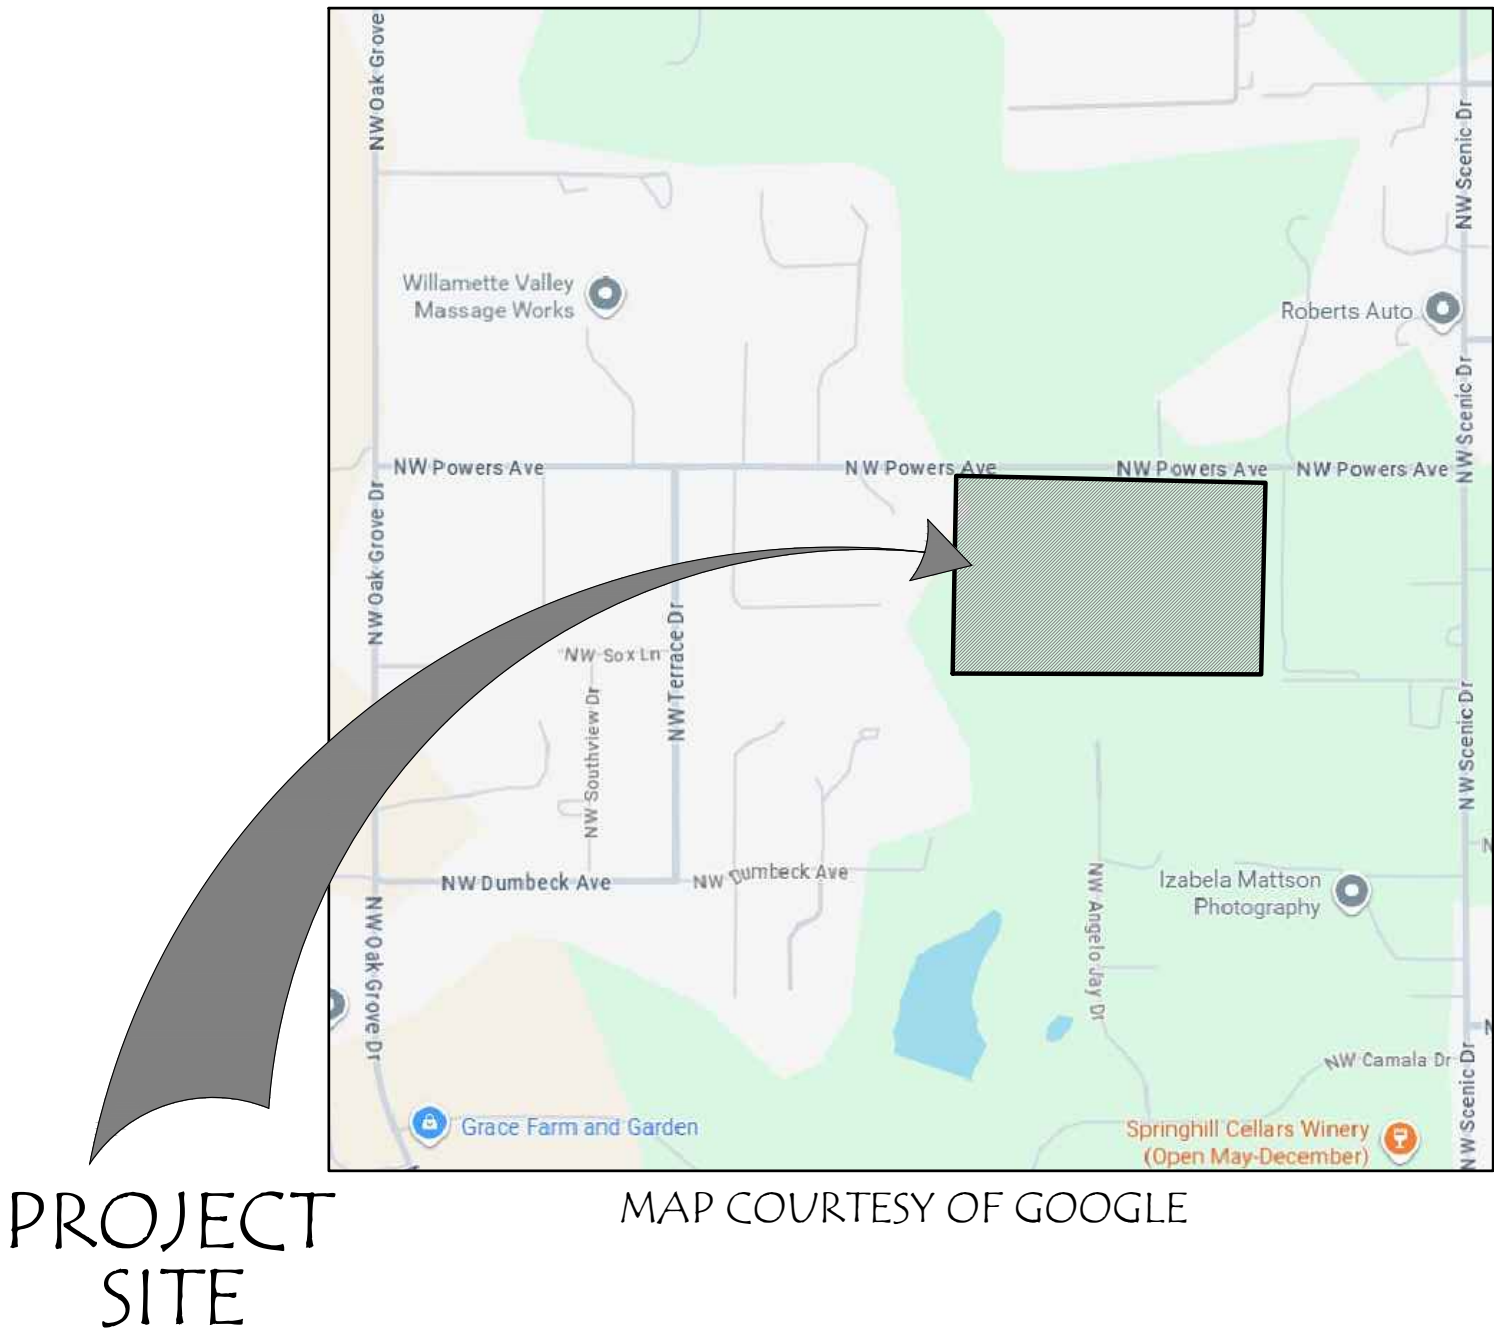

MAP COURTESY OF GOOGLE

KEY MAP:

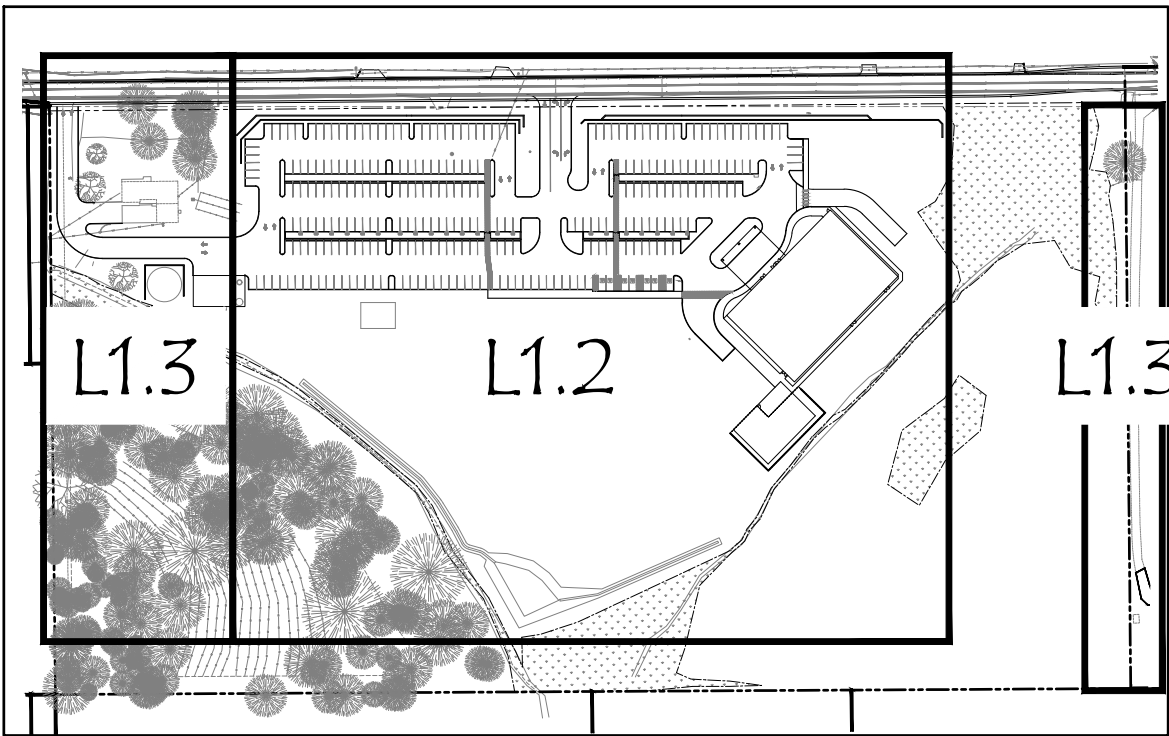

Laurus
Designs, LLC



1012 Pine Street
Silverton, Oregon 97381


503.784.6494
laurusdesigns.com

NORTHSIDE
CHRUCH

4500 NW POWERS AVE.
ALBANY, OREGON



COVER SHEET

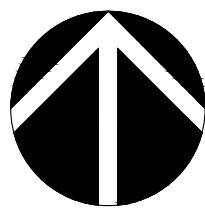

AUGUST 10TH, 2026

REVISIONS

#	DATE	NOTES	INITIALS
---	------	-------	----------

LO.0

SHEET 1 OF 4

PROJECT #: 1752C

CALL BEFORE YOU DIG

AVOID CUTTING UNDERGROUND
UTILITY LINES. IT'S COSTLY.



OR

1.800.332.2344

www.callbeforeyoudig.org




NORTHSIDE
CHRUCH

4500 NW POWERS AVE.
ALBANY, OREGON



OVERALL SITE
LAYOUT

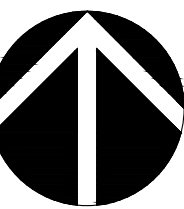

SCALE: 1" = 50' - 0"

0' 25' 50' 100'
SCALE

AUGUST 10TH, 2026

REVISIONS


#	DATE	NOTES	INITIALS
---	------	-------	----------

L1.1

SHEET 2 OF 4

PROJECT #: 1752C

LEGEND:

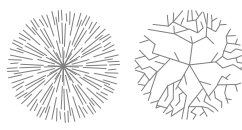



EXISTING TREES TO REMAIN

PRELIMINARY TRAIL ALIGNMENT
WITH BENCHES

GENERAL NOTES:

1. DRAWINGS ARE PRELIMINARY, NOT FOR CONSTRUCTION OR BIDDING.
2. SEE ARCHITECTURAL DRAWINGS FOR SITE PLAN AND AREA CALCULATIONS.
3. SEE CIVIL DRAWINGS FOR GRADING, UTILITIES, AND STORMWATER INFORMATION.
4. PLANTS TO BE SIZED ACCORDING TO BENTON COUNTY REQUIREMENTS FOR GENERAL PLANTING.
5. STORMWATER FACILITY PLANTINGS TO FOLLOW BENTON COUNTY STORMWATER PLANTING REQUIREMENTS. PLANTS TO BE SELECTED FROM APPROVED PLANT LIST.
6. CHILDREN'S PLAY AREA AND PLAY SURFACE TO CONFORM TO CPSC AND ASTM PLAYGROUND STANDARD AND GUIDELINES. PLAY EQUIPMENT TO BE SELECTED.
7. LANDSCAPE TO BE IRRIGATED BY AN AUTOMATIC UNDERGROUND SYSTEM.

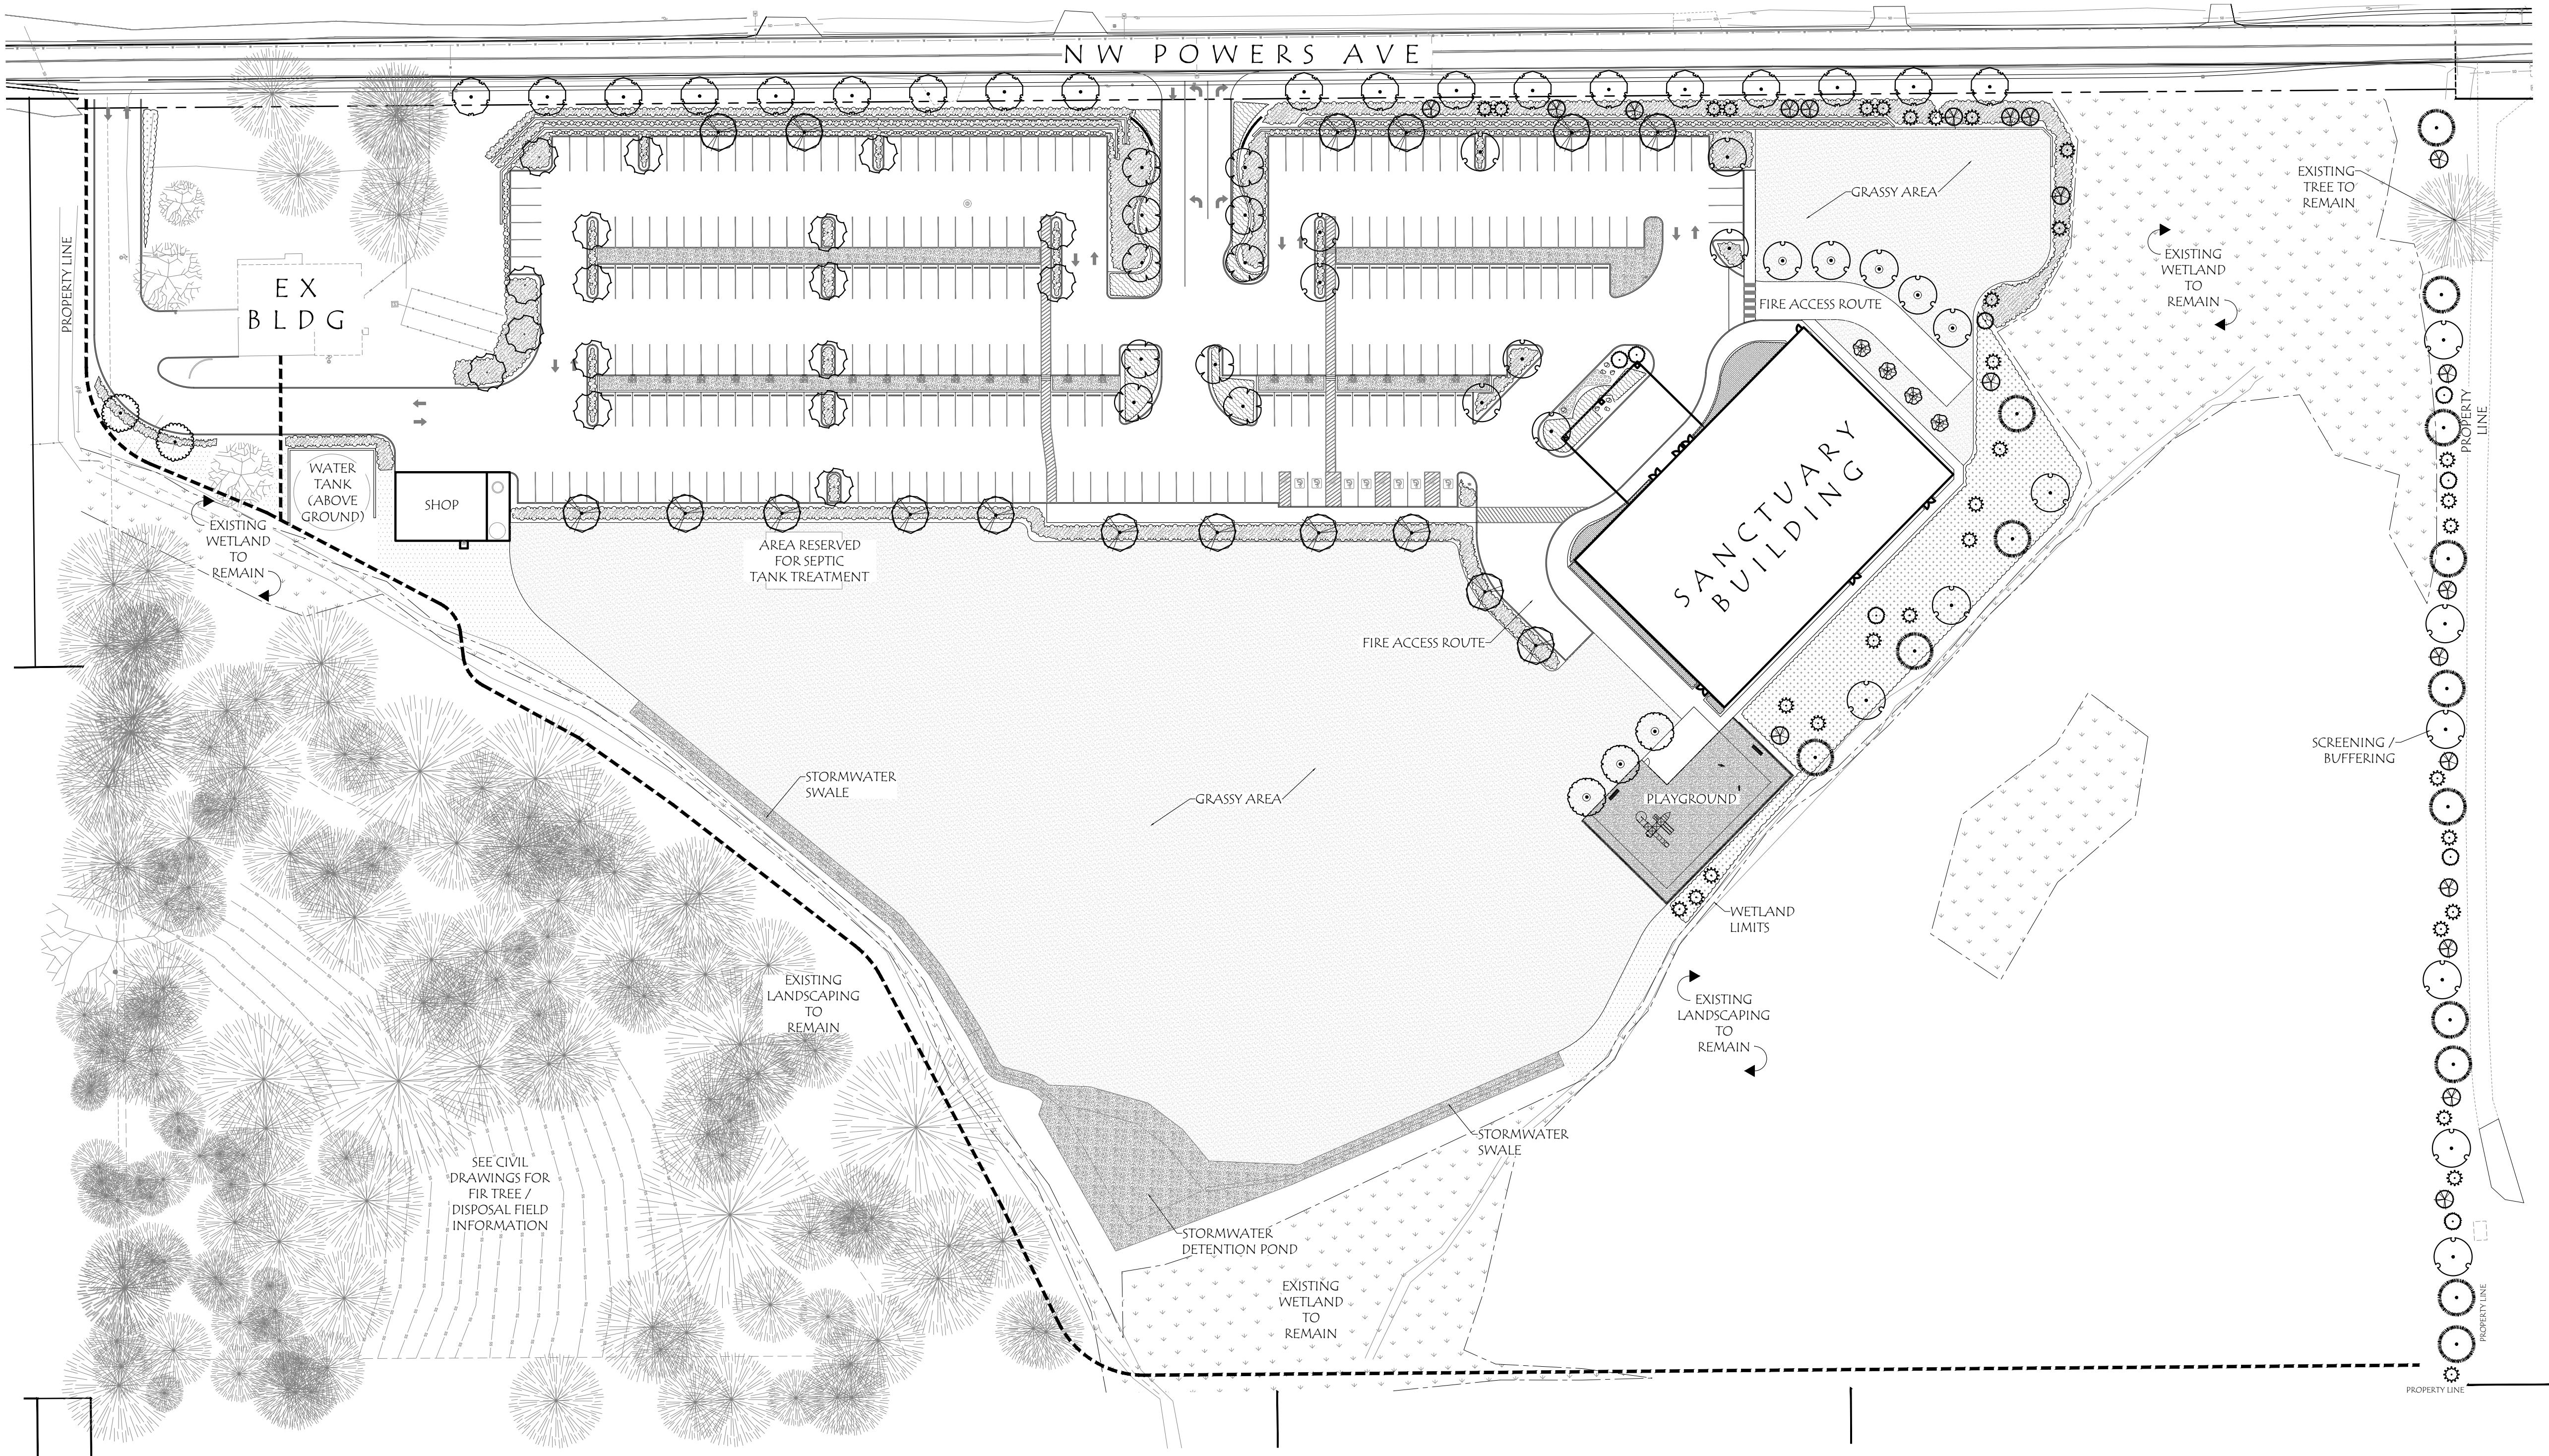

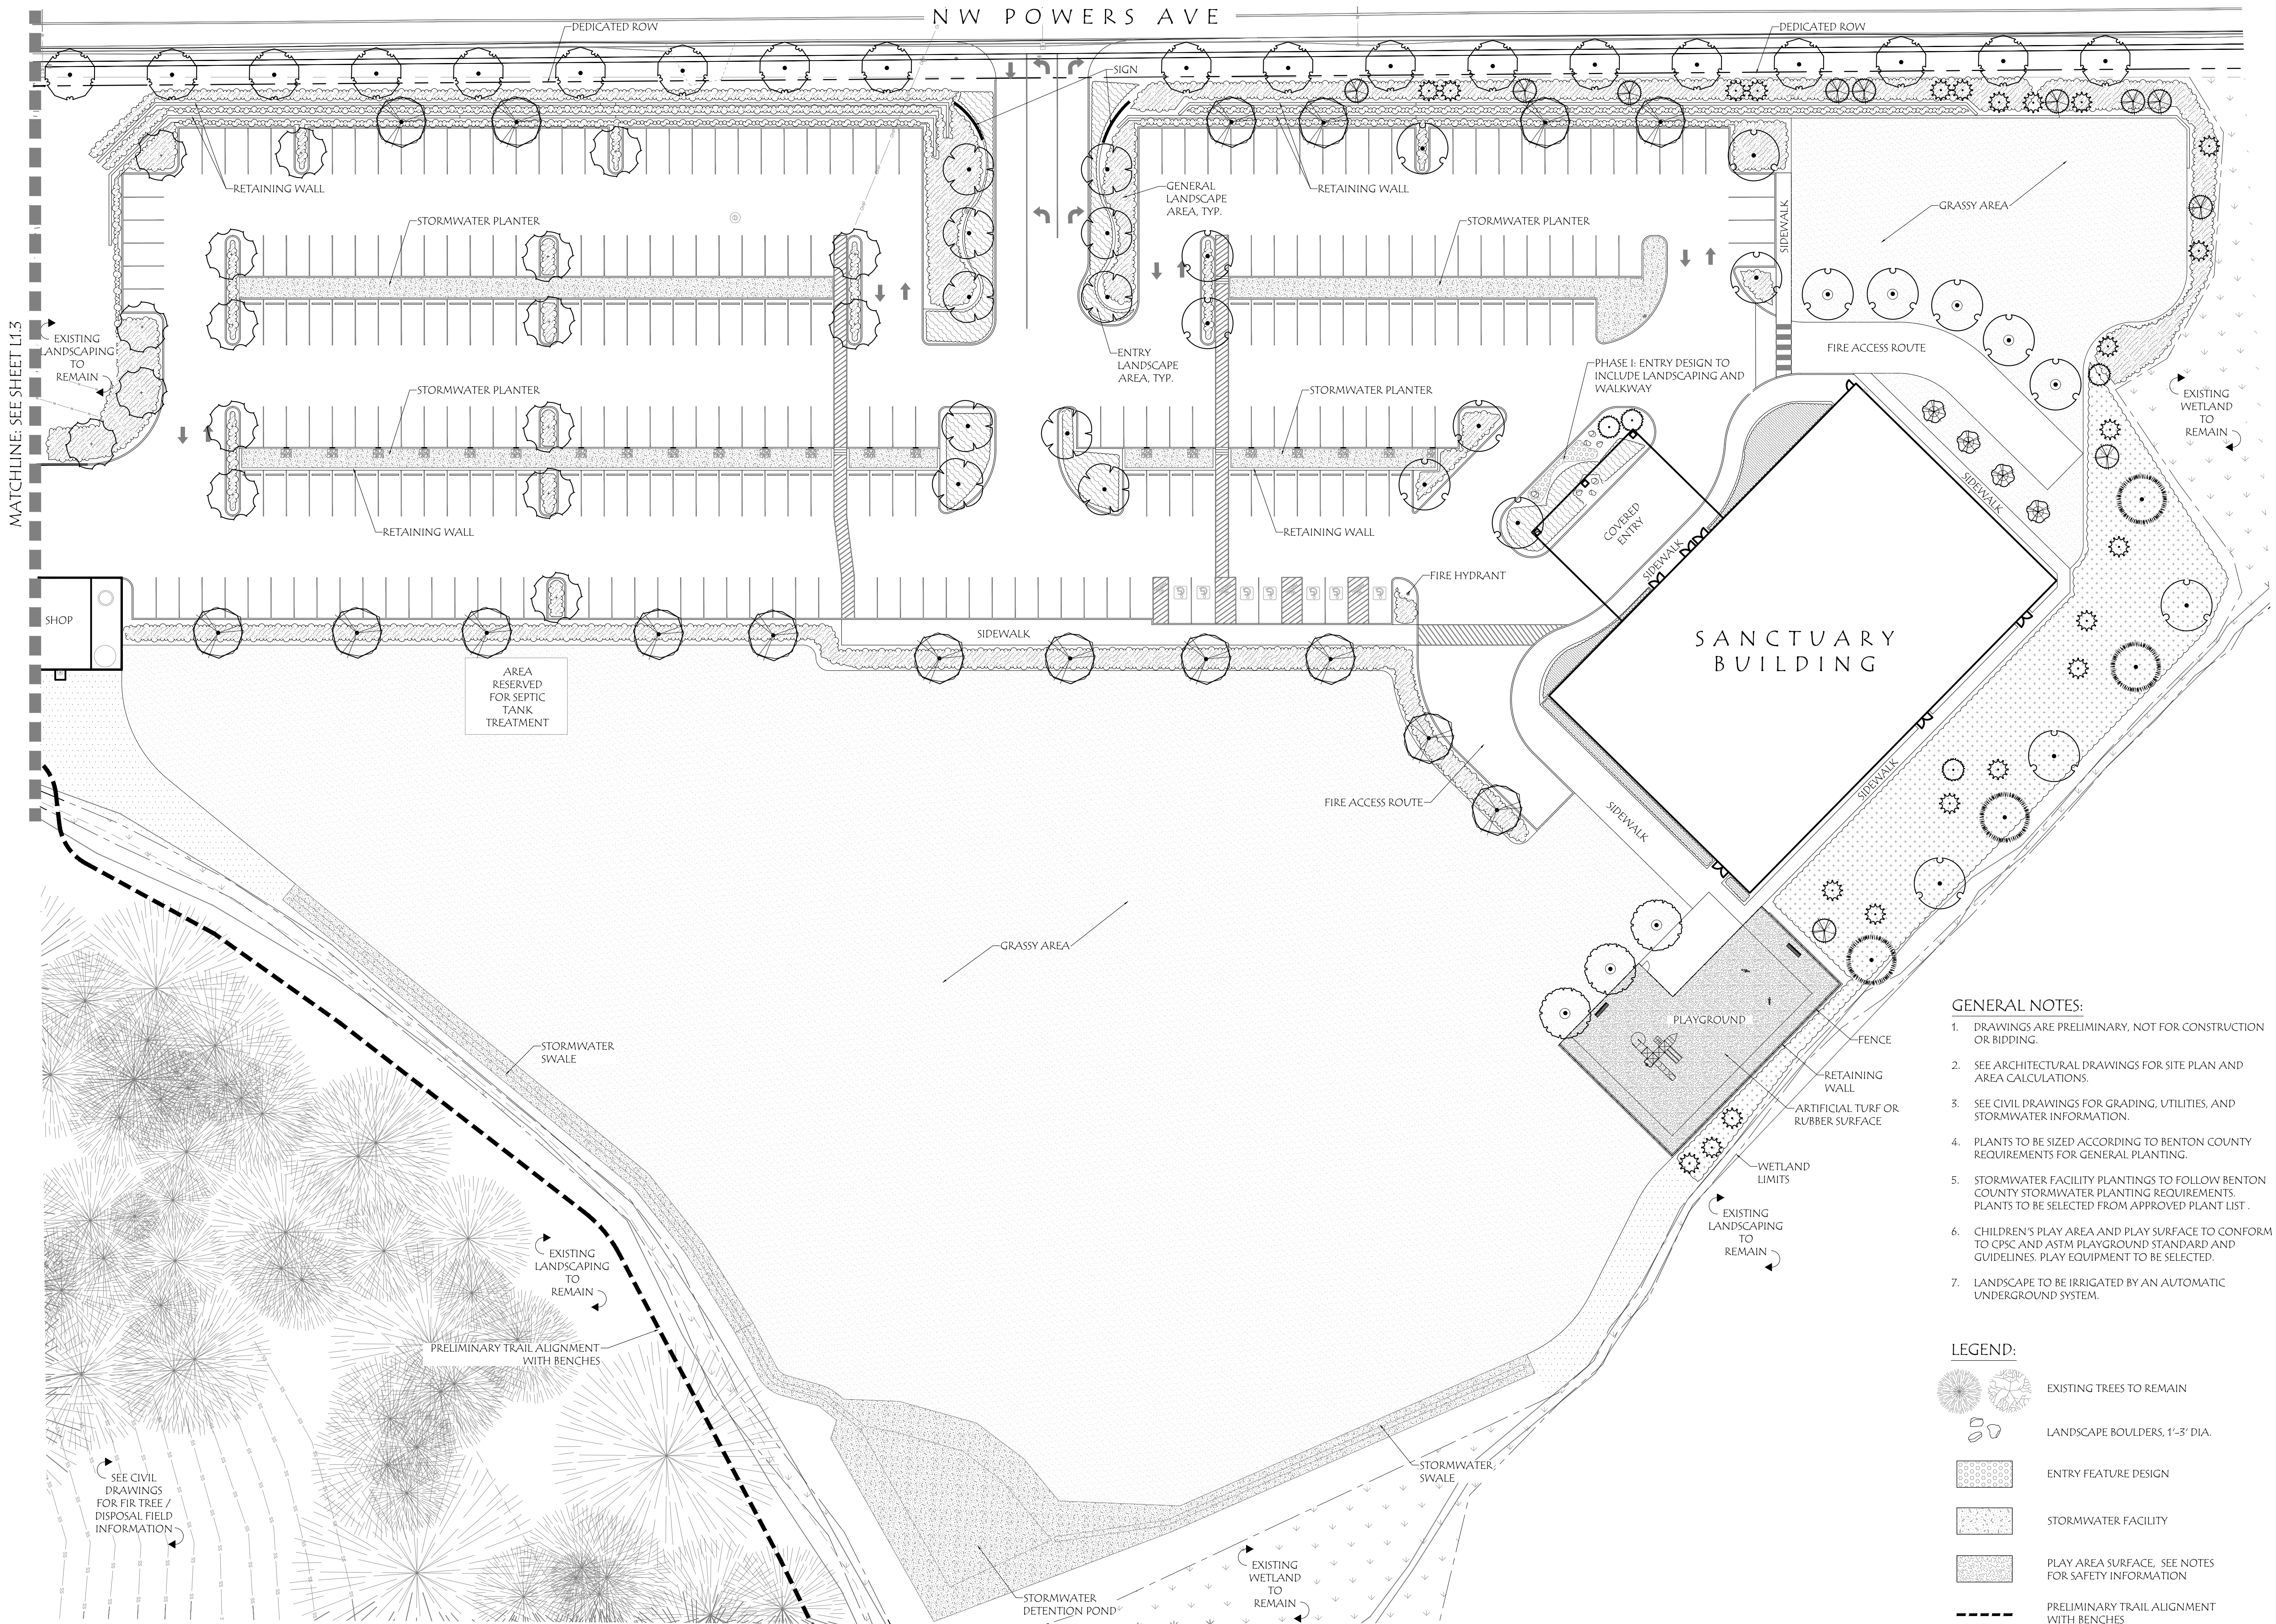

Laurus
Designs, LLC



1012 Pine Street
Silverton, Oregon 97381


503.784.6494
laurusdesigns.com

NORTHSIDE CHURCH

4500 NW POWERS AVE.
ALBANY, OREGON



PRELIMINARY PLANTING PLAN

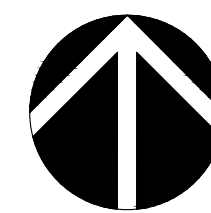

SCALE: 1" = 30' - 0"

0' 15' 30' 60'
SCALE

AUGUST 10TH, 2026

REVISIONS

#	DATE	NOTES	INITIALS
---	------	-------	----------

GENERAL NOTES:

1. DRAWINGS ARE PRELIMINARY, NOT FOR CONSTRUCTION OR BIDDING.
2. SEE ARCHITECTURAL DRAWINGS FOR SITE PLAN AND AREA CALCULATIONS.
3. SEE CIVIL DRAWINGS FOR GRADING, UTILITIES, AND STORMWATER INFORMATION.
4. PLANTS TO BE SIZED ACCORDING TO BENTON COUNTY REQUIREMENTS FOR GENERAL PLANTING.
5. STORMWATER FACILITY PLANTINGS TO FOLLOW BENTON COUNTY STORMWATER PLANTING REQUIREMENTS. PLANTS TO BE SELECTED FROM APPROVED PLANT LIST.
6. CHILDREN'S PLAY AREA AND PLAY SURFACE TO CONFORM TO CPSC AND ASTM PLAYGROUND STANDARD AND GUIDELINES. PLAY EQUIPMENT TO BE SELECTED.
7. LANDSCAPE TO BE IRRIGATED BY AN AUTOMATIC UNDERGROUND SYSTEM.


LEGEND:

- EXISTING TREES TO REMAIN
- LANDSCAPE BOULDERS, 1'-3' DIA.
- ENTRY FEATURE DESIGN
- STORMWATER FACILITY
- PLAY AREA SURFACE, SEE NOTES FOR SAFETY INFORMATION
- PRELIMINARY TRAIL ALIGNMENT WITH BENCHES

L1.2

SHEET 3 OF 4

PROJECT #: 1752C

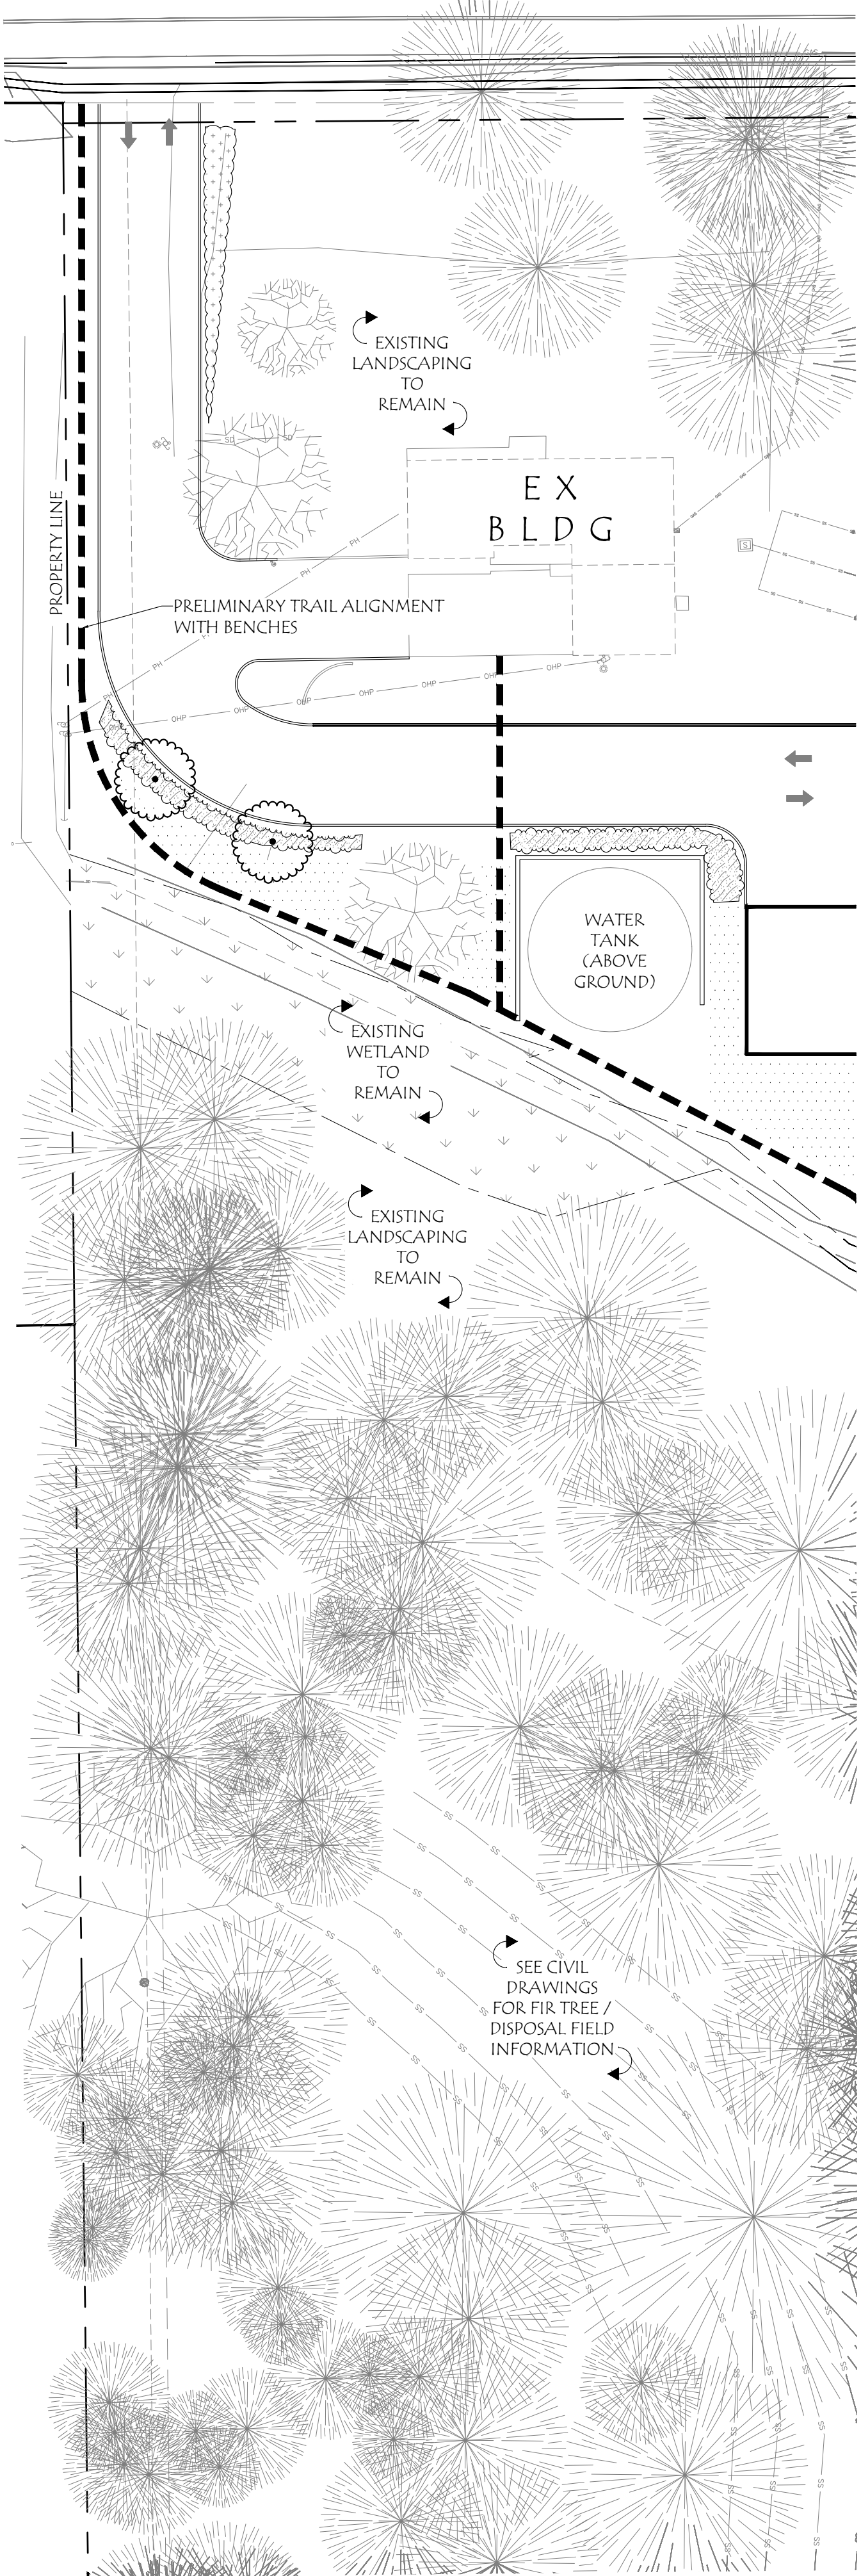


MATCHLINE: SEE SHEET L1.2

PRELIMINARY PLANT SCHEDULE

TREES	QTY	TYPE	SIZE
	68	PARKING LOT TREE	11/2" CAL., B&B
	7	GENERAL LANDSCAPE SHADE TREE	11/2" CAL., B&B
	75	GENEREAL LANDSCAPE EVERGREEN / CONIFER	6'-8" HT., B&B
	19	STREET TREE	11/2" CAL., B&B


GENERL AND ENTRY LANDSCAPE AREAS	QTY	TYPE	SIZE
	1,650	SHRUBS: ABELIA X GRANDIFLORA "KALEIDOSCOPE" / GLOSSY ABELIA ABELIA X GRANDIFLORA "SHERWOODII" / SHERWOOD GLOSSY ABELIA BERBERIS THUNBERGII "NANA" / DWARF REDLEAF JAPANSES BARBERRY CORNUS SERICEA "KEISEYI" / KEISEYI DOGWOOD EUONYMUS ALATUS "COMPACTUS" / COMPACT BURNING BUSH ILEX CRENATA "SOFT TOUCH" / SOFT TOUCH JAPANESE HOLLY LEUCOTHOE FONTANESIANA "ZEBLUD" / SCARLETTA" DROOPING LEUCOTHOE LONICERA PILEATA / PRIVET HONEYSUCKLE MAHONIA AQUIFOLIUM "COMPACTA" / COMPACT OREGON GRAPE NANDINA DOMESTICA "FIRE POWER" / FIREPOWER NANDINA PRUNUS LAUROCERASUS MT VERNON / MT. VERNON LAUREL RHAPHIOLEPIS INDICA "BALLERINA" / BALLERINA INDIAN HAWTHORN RHAPHIOLEPIS UMBELLATA "SNOW WHITE" / YEDDA HAWTHORN ROSA X "KO DOUBLE" / PINK DOUBLE KNOCKOUT ROSE SARCOCOGCA CONFUSA / FRAGRANT SARCOCOGCA WEIGELA FLORIDA "ALEXANDRA" TM / WINE AND ROSE WEIGELA GRASSES AND PERENNIALS: BOUTELLOUA GRACILIS "BLONDE AMBITION" / BLONDE AMBITION BLUE GRAMA CALAMAGROSIS X ACUTIFLORA "KARL FOERSTER" / FEATHER REED GRASS DESCHAMPSIA CESPITOSA / TUFTED HAIR GRASS HAKONECHILOA MACRA "ALL GOLD" / ALL GOLD JAPANESE FOREST GRASS HELICTOTRICHON SEMPERVIRENS / BLUE OAT GRASS HEMEROCALLIS X "PURPLE DE ORO" / PURPLE DE ORO DAYLILY LIRIOPE MUSCARI "BIG BLUE" / BIG BLUE LILYTURF MISCANTHUS SINENSIS "YAKUSHIMA" / DWARF MAIDEN GRASS PENNISETUM ALOPECUROIDES "HAMELN" / HAMELN FOUNTAIN GRASS GROUND COVER: ARCTOSTAPHYLOS UVA-URSI "MASSACHUSETTS" / MASSACHUSETTS KINNIKINNICK CEANOTHUS GLORIOSUS / POINT REYES CEANOTHUS FRAGARIA VESCA / WOODLAND STRAWBERRY PACHYSANDRA TERMINALIS "GREEN CARPET" / GREEN CARPET PACHYSANDRA ROSA X "NOAMEL" / FLOWER CARPET APPLEBLOSSOM ROSE RUBUS PENTALOBUS "EMERALD CARPET" / EMERALD CARPET CREEPING RASPBERRY	1 GAL. - 5 GAL.

SLOPE LANDSCAPE AREAS	QTY	TYPE	SIZE
	12,700 SF	SHRUBS: COTONEASTER DAMMERI / COTONEASTER MAHONIA REPENS / CREEPING MAHONIA POTENTILLA FRUTICOSA / BUSH CINQUEFOIL ROSA PISOCARPA / CLUSTERED WILD ROSE GROUND COVER: SEED MIX SUITABLE FOR EROSION CONTROL ARCTOSTAPHYLOS UVA-URSI "MASSACHUSETTS" / MASSACHUSETTS KINNIKINNICK CEANOTHUS GLORIOSUS / POINT REYES CEANOTHUS FRAGARIA VESCA / WOODLAND STRAWBERRY	1 GAL.
	7,000 SF	SEED MIX	SEED
	150,000 SF	TURF/LAWN WHERE SLOPES AND GRADE ALLOW	SEED OR SOD

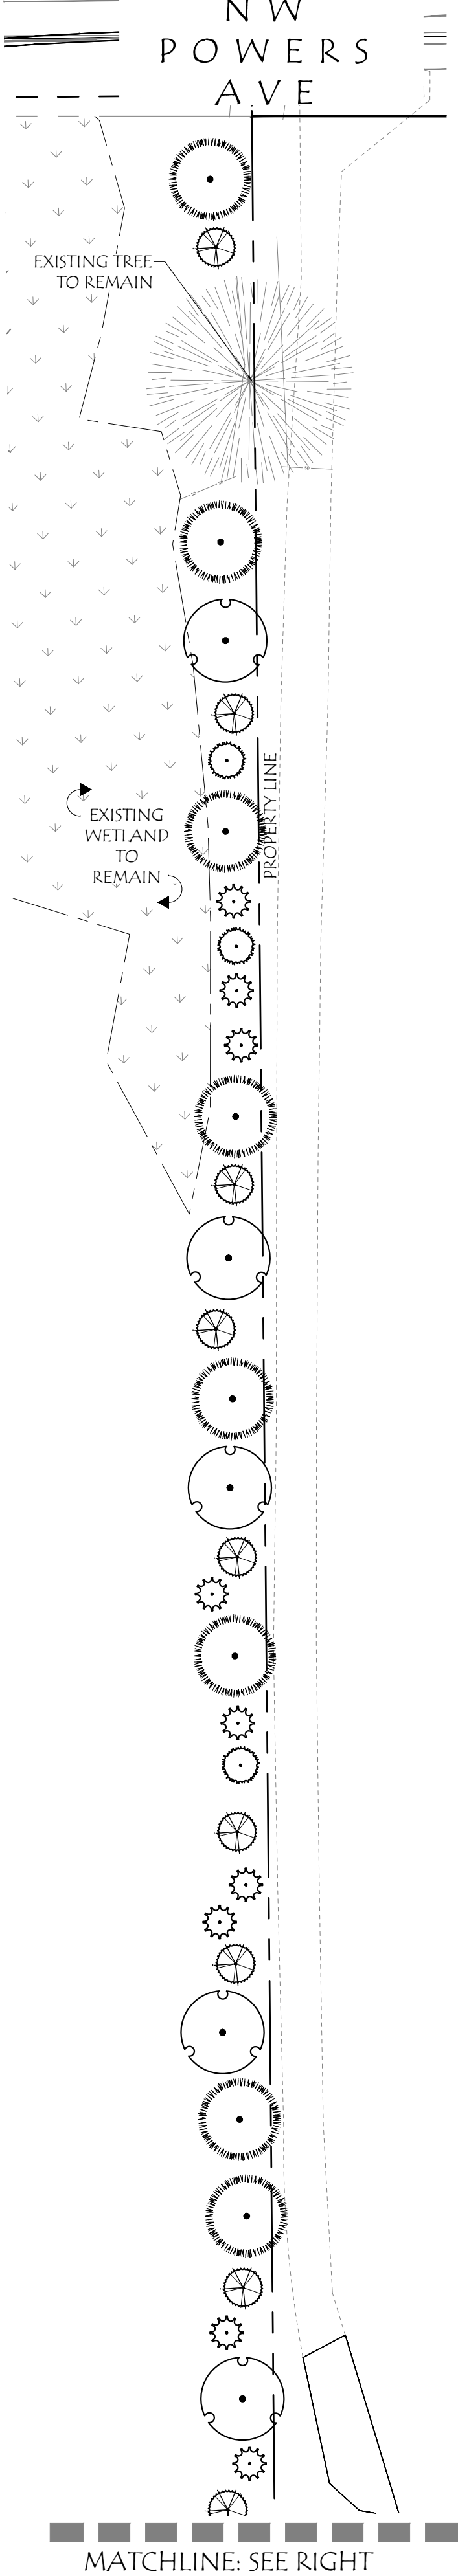

- GENERAL NOTES:
- DRAWINGS ARE PRELIMINARY, NOT FOR CONSTRUCTION OR BIDDING.
 - SEE ARCHITECTURAL DRAWINGS FOR SITE PLAN AND AREA CALCULATIONS.
 - SEE CIVIL DRAWINGS FOR GRADING, UTILITIES, AND STORMWATER INFORMATION.
 - PLANTS TO BE SIZED ACCORDING TO BENTON COUNTY REQUIREMENTS FOR GENERAL PLANTING.
 - STORMWATER FACILITY PLANTINGS TO FOLLOW BENTON COUNTY STORMWATER PLANTING REQUIREMENTS. PLANTS TO BE SELECTED FROM APPROVED PLANT LIST.
 - CHILDREN'S PLAY AREA AND PLAY SURFACE TO CONFORM TO CPSC AND ASTM PLAYGROUND STANDARD AND GUIDELINES. PLAY EQUIPMENT TO BE SELECTED.
 - LANDSCAPE TO BE IRRIGATED BY AN AUTOMATIC UNDERGROUND SYSTEM.

- LEGEND:
- EXISTING TREES TO REMAIN
 - LANDSCAPE BOULDERS, 1'-3' DIA.
 - ENTRY FEATURE DESIGN
 - STORMWATER FACILITY
 - PLAY AREA SURFACE, SEE NOTES FOR SAFETY INFORMATION
 - PRELIMINARY TRAIL ALIGNMENT WITH BENCHES

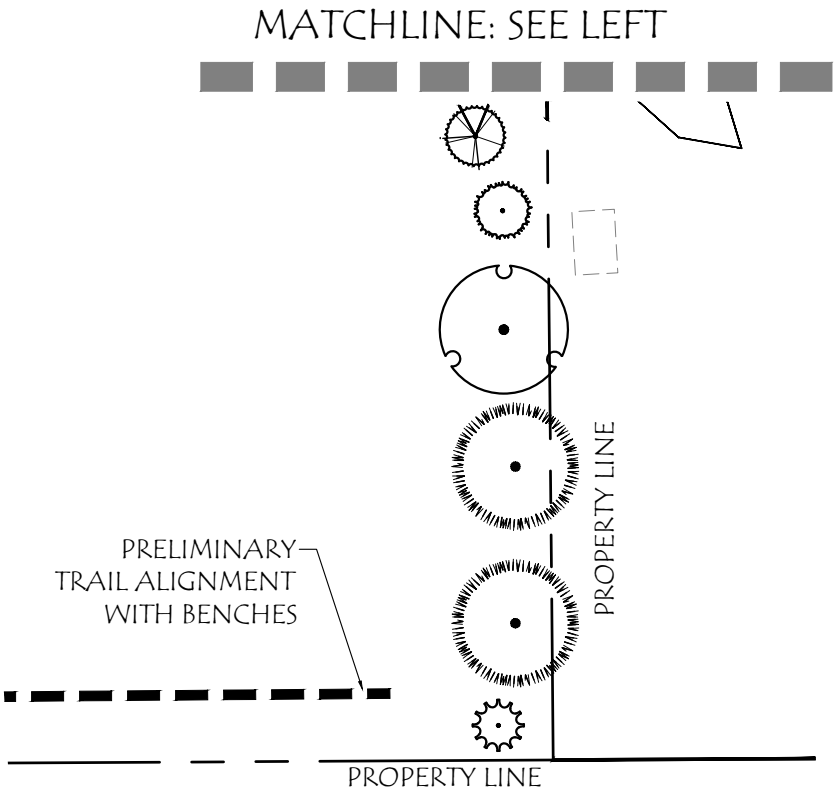

Laurus Designs, LLC



1012 Pine Street
Silverton, Oregon 97381


503.784.6494
laurusdesigns.com

NORTHSIDE CHRUCH


4500 NW POWERS AVE.
ALBANY, OREGON



PRELIMINARY
PLANTING PLAN
AND PLANT
SCHEDULE

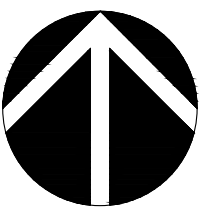

SCALE: 1" = 30' - 0"

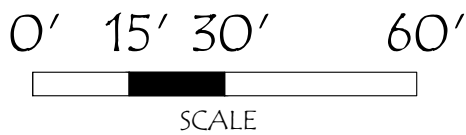

AUGUST 10TH, 2026

REVISIONS

#	DATE	NOTES	INITIALS
---	------	-------	----------

L1.3

SHEET 4 OF 4

PROJECT #: 1752C